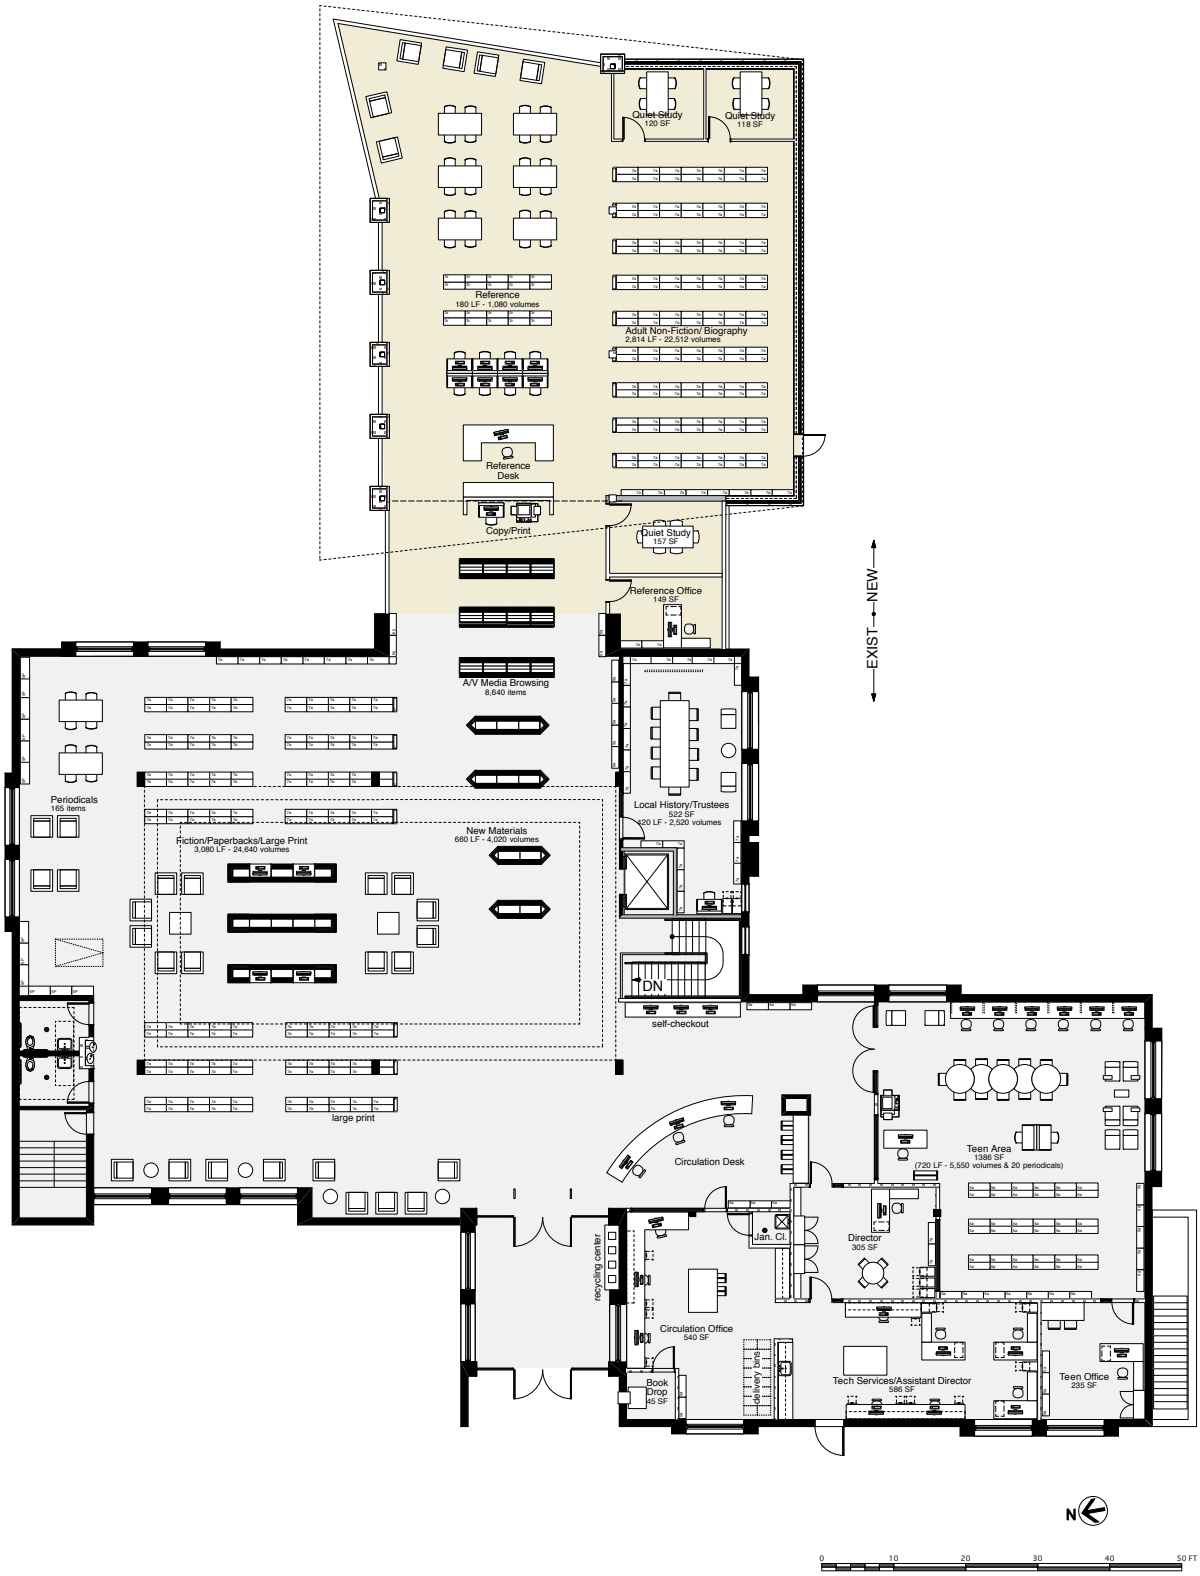

Scituate Town Library

Scituate, Massachusetts

Main Level Plan

JOHNSON ROBERTS ASSOCIATES INC.
ARCHITECTS
15 PROPERZI WAY
SOMERVILLE, MA
02143-3228